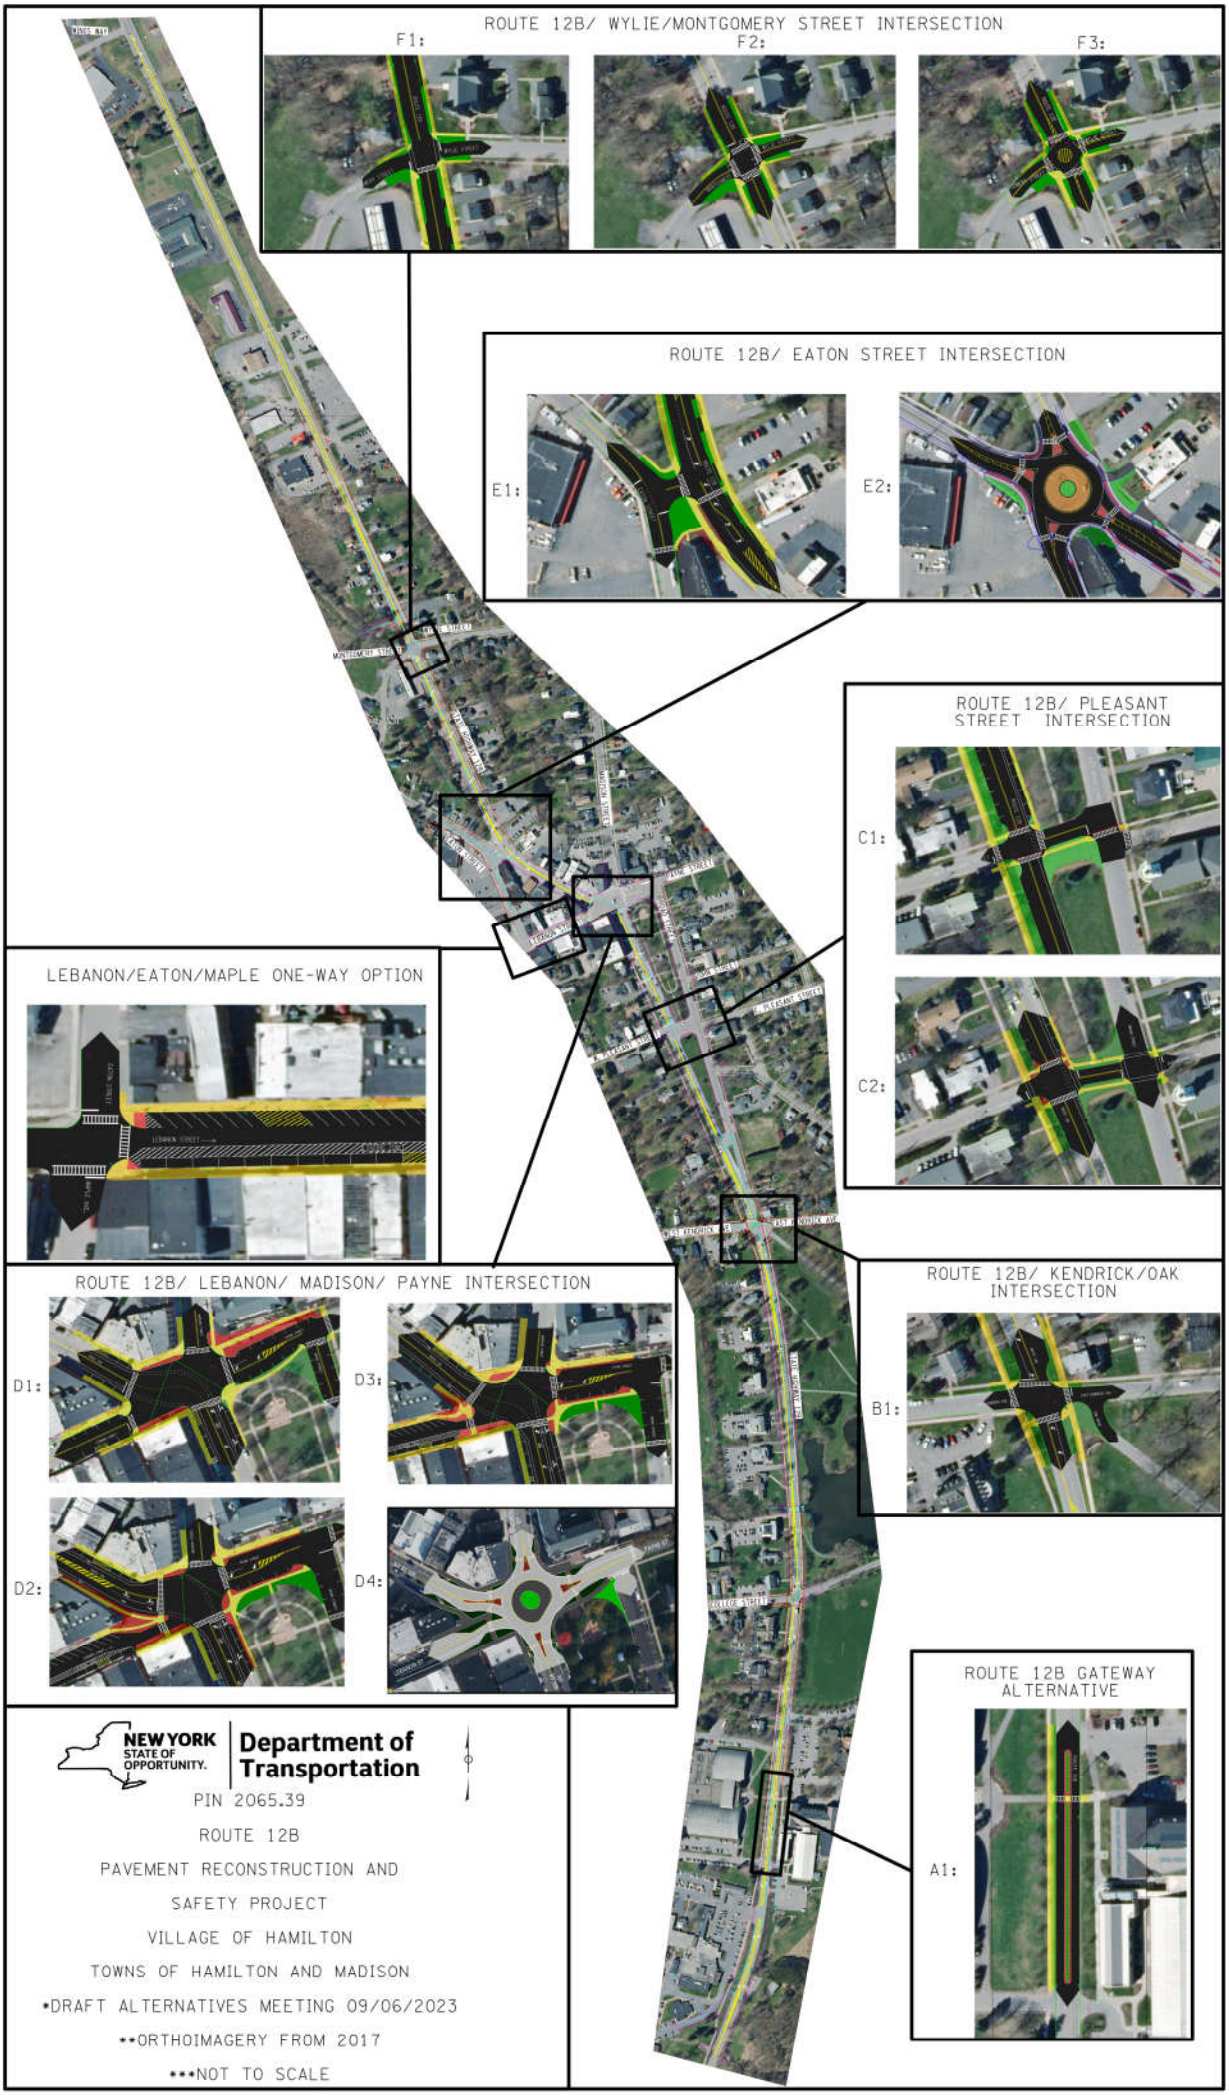
ROUTE 12B/ WYLIE/MONTGOMERY STREET INTERSECTION
F1:
F2:
F3:
ROUTE 12B/ EATON STREET INTERSECTION
E1:
E2:
ROUTE 12B/ PLEASANT STREET INTERSECTION
C1:
C2:
LEBANON/EATON/MAPLE ONE-WAY OPTION
ROUTE 12B/ LEBANON/ MADISON/ PAYNE INTERSECTION
D1:
D2:
D3:
D4:
ROUTE 12B/ KENDRICK/OAK INTERSECTION
B1:
ROUTE 12B GATEWAY ALTERNATIVE
A1:
NEW YORK STATE OF OPPORTUNITY.
Department of Transportation
PIN 2065.39
ROUTE 12B
PAVEMENT RECONSTRUCTION AND
SAFETY PROJECT
VILLAGE OF HAMILTON
TOWNS OF HAMILTON AND MADISON
*DRAFT ALTERNATIVES MEETING 09/06/2023
**ORTHOIMAGERY FROM 2017
***NOT TO SCALE